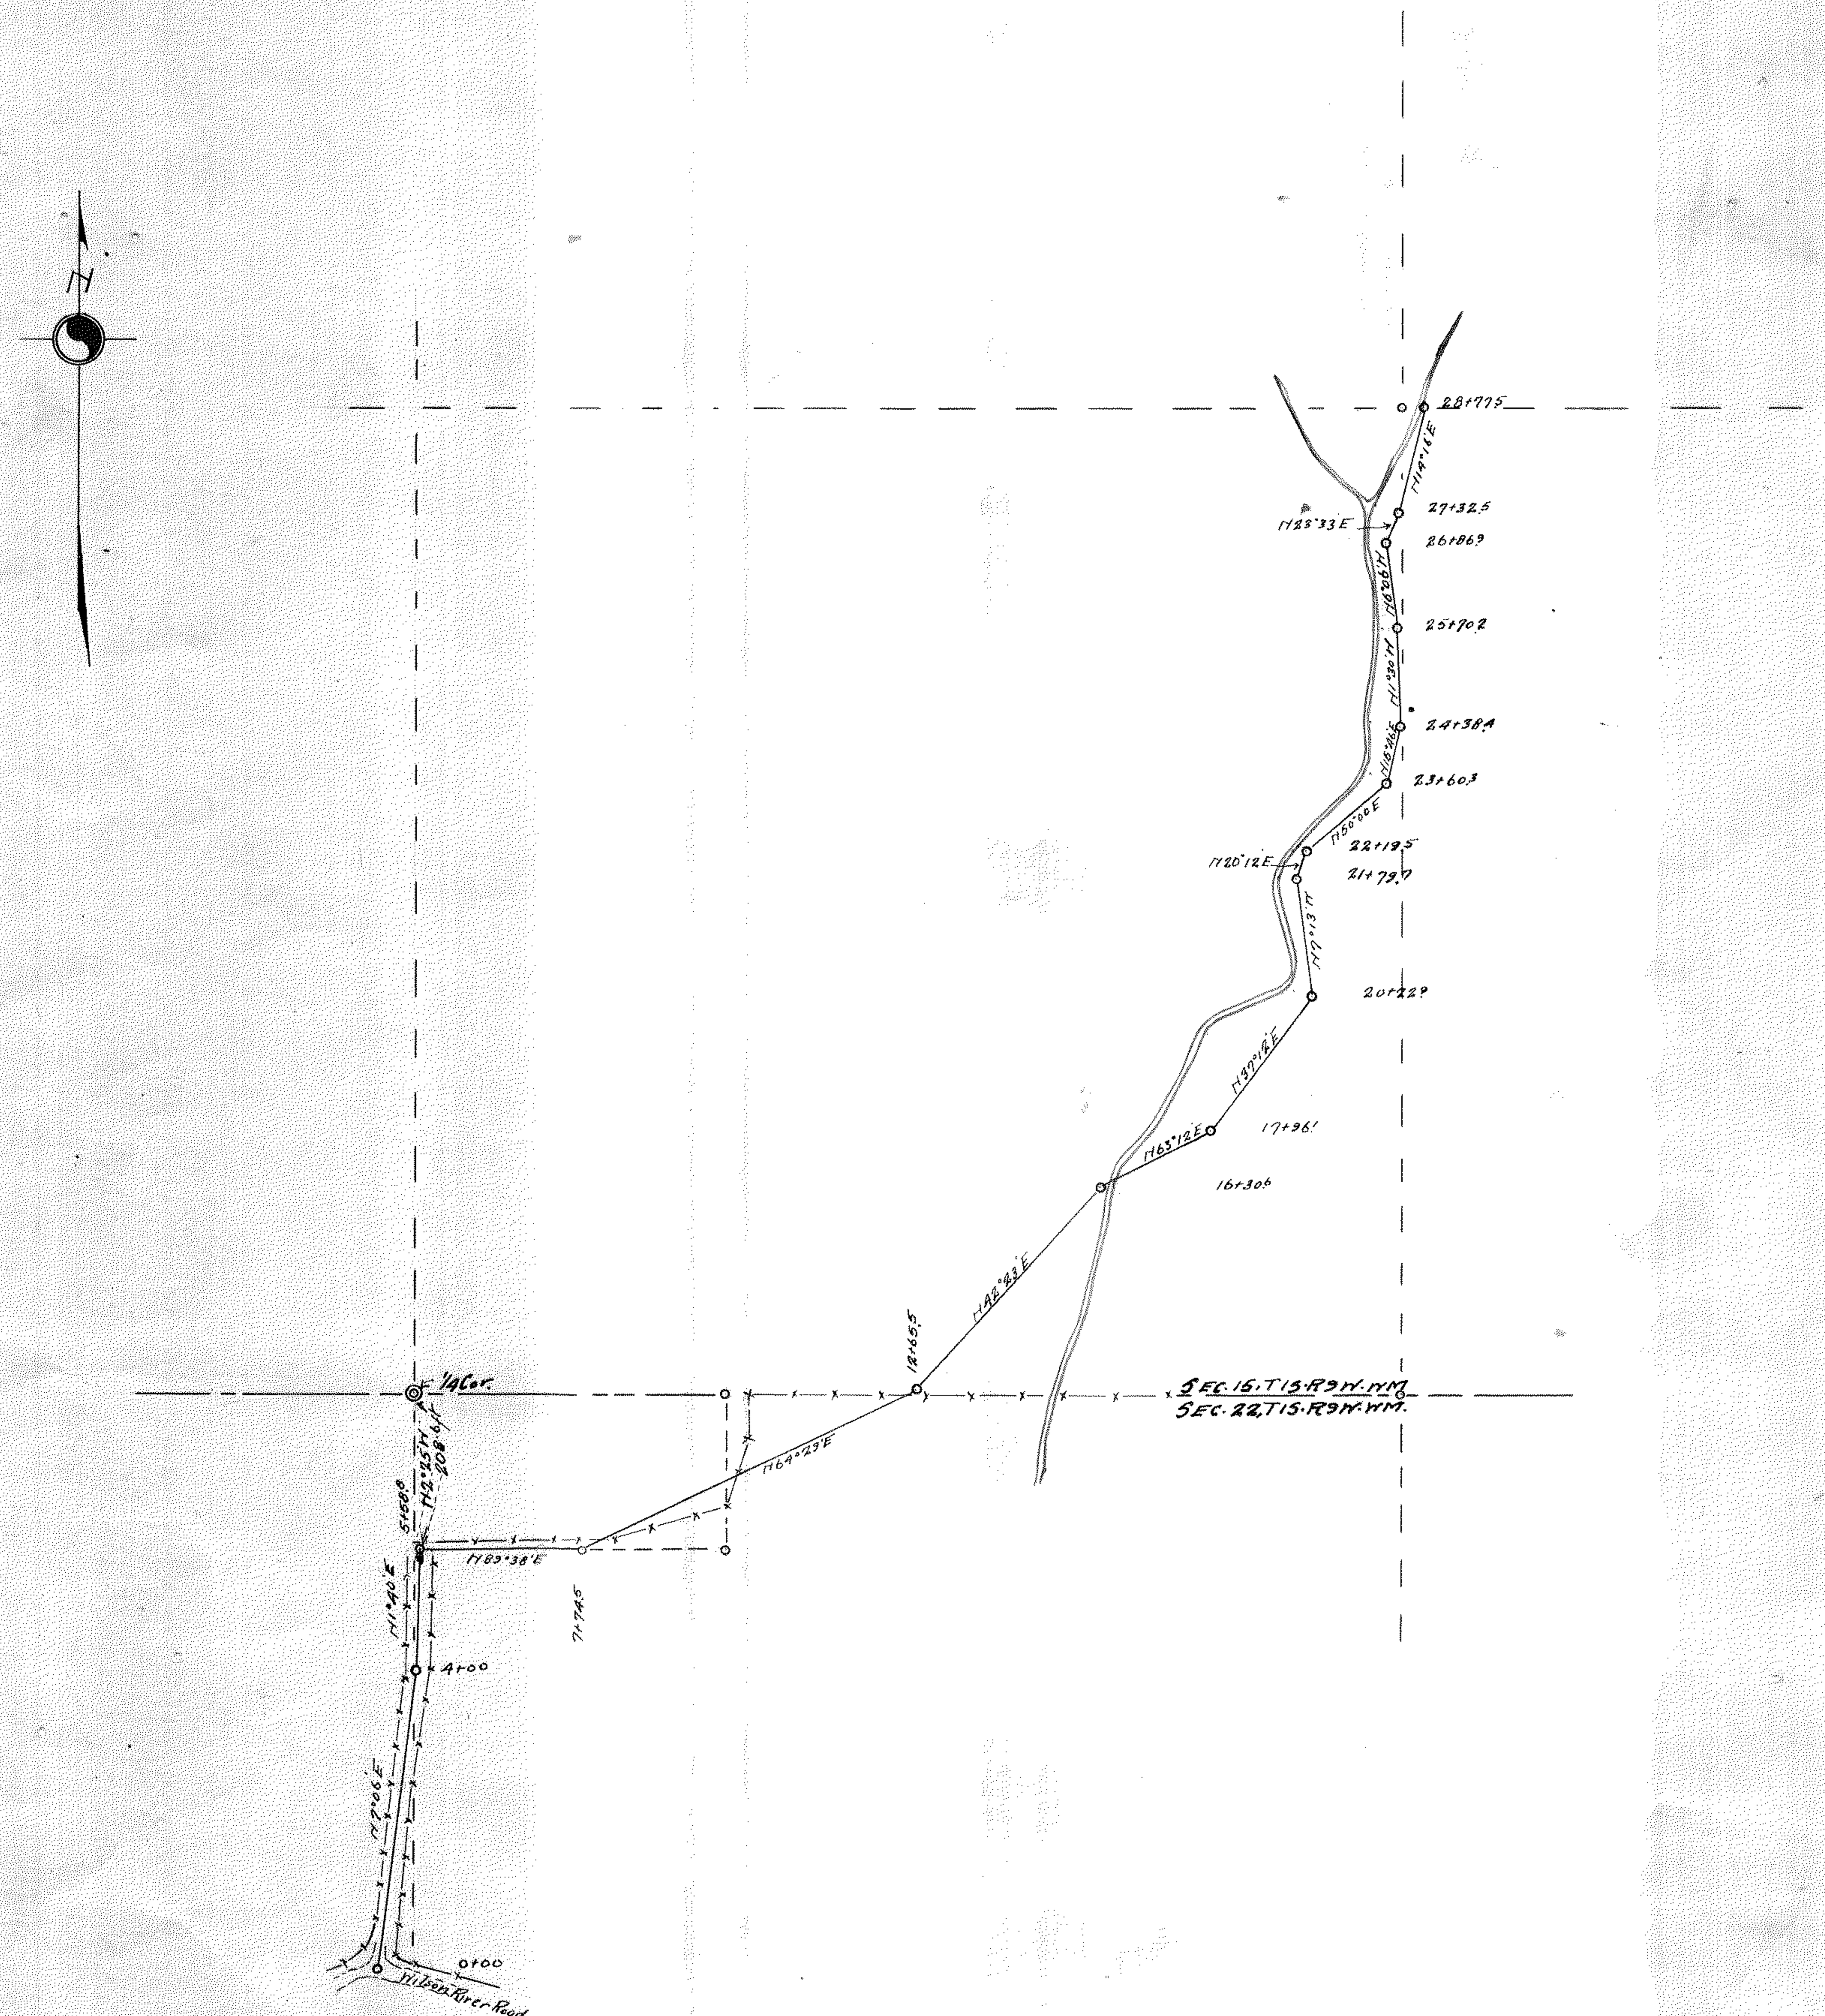

D.C. FLANNIGAN GATEWAY
SEC'S 15 & 22, T.1S. R.9W.
SCALE 1" = 200'   H.S. Coates Co. Eng
1926

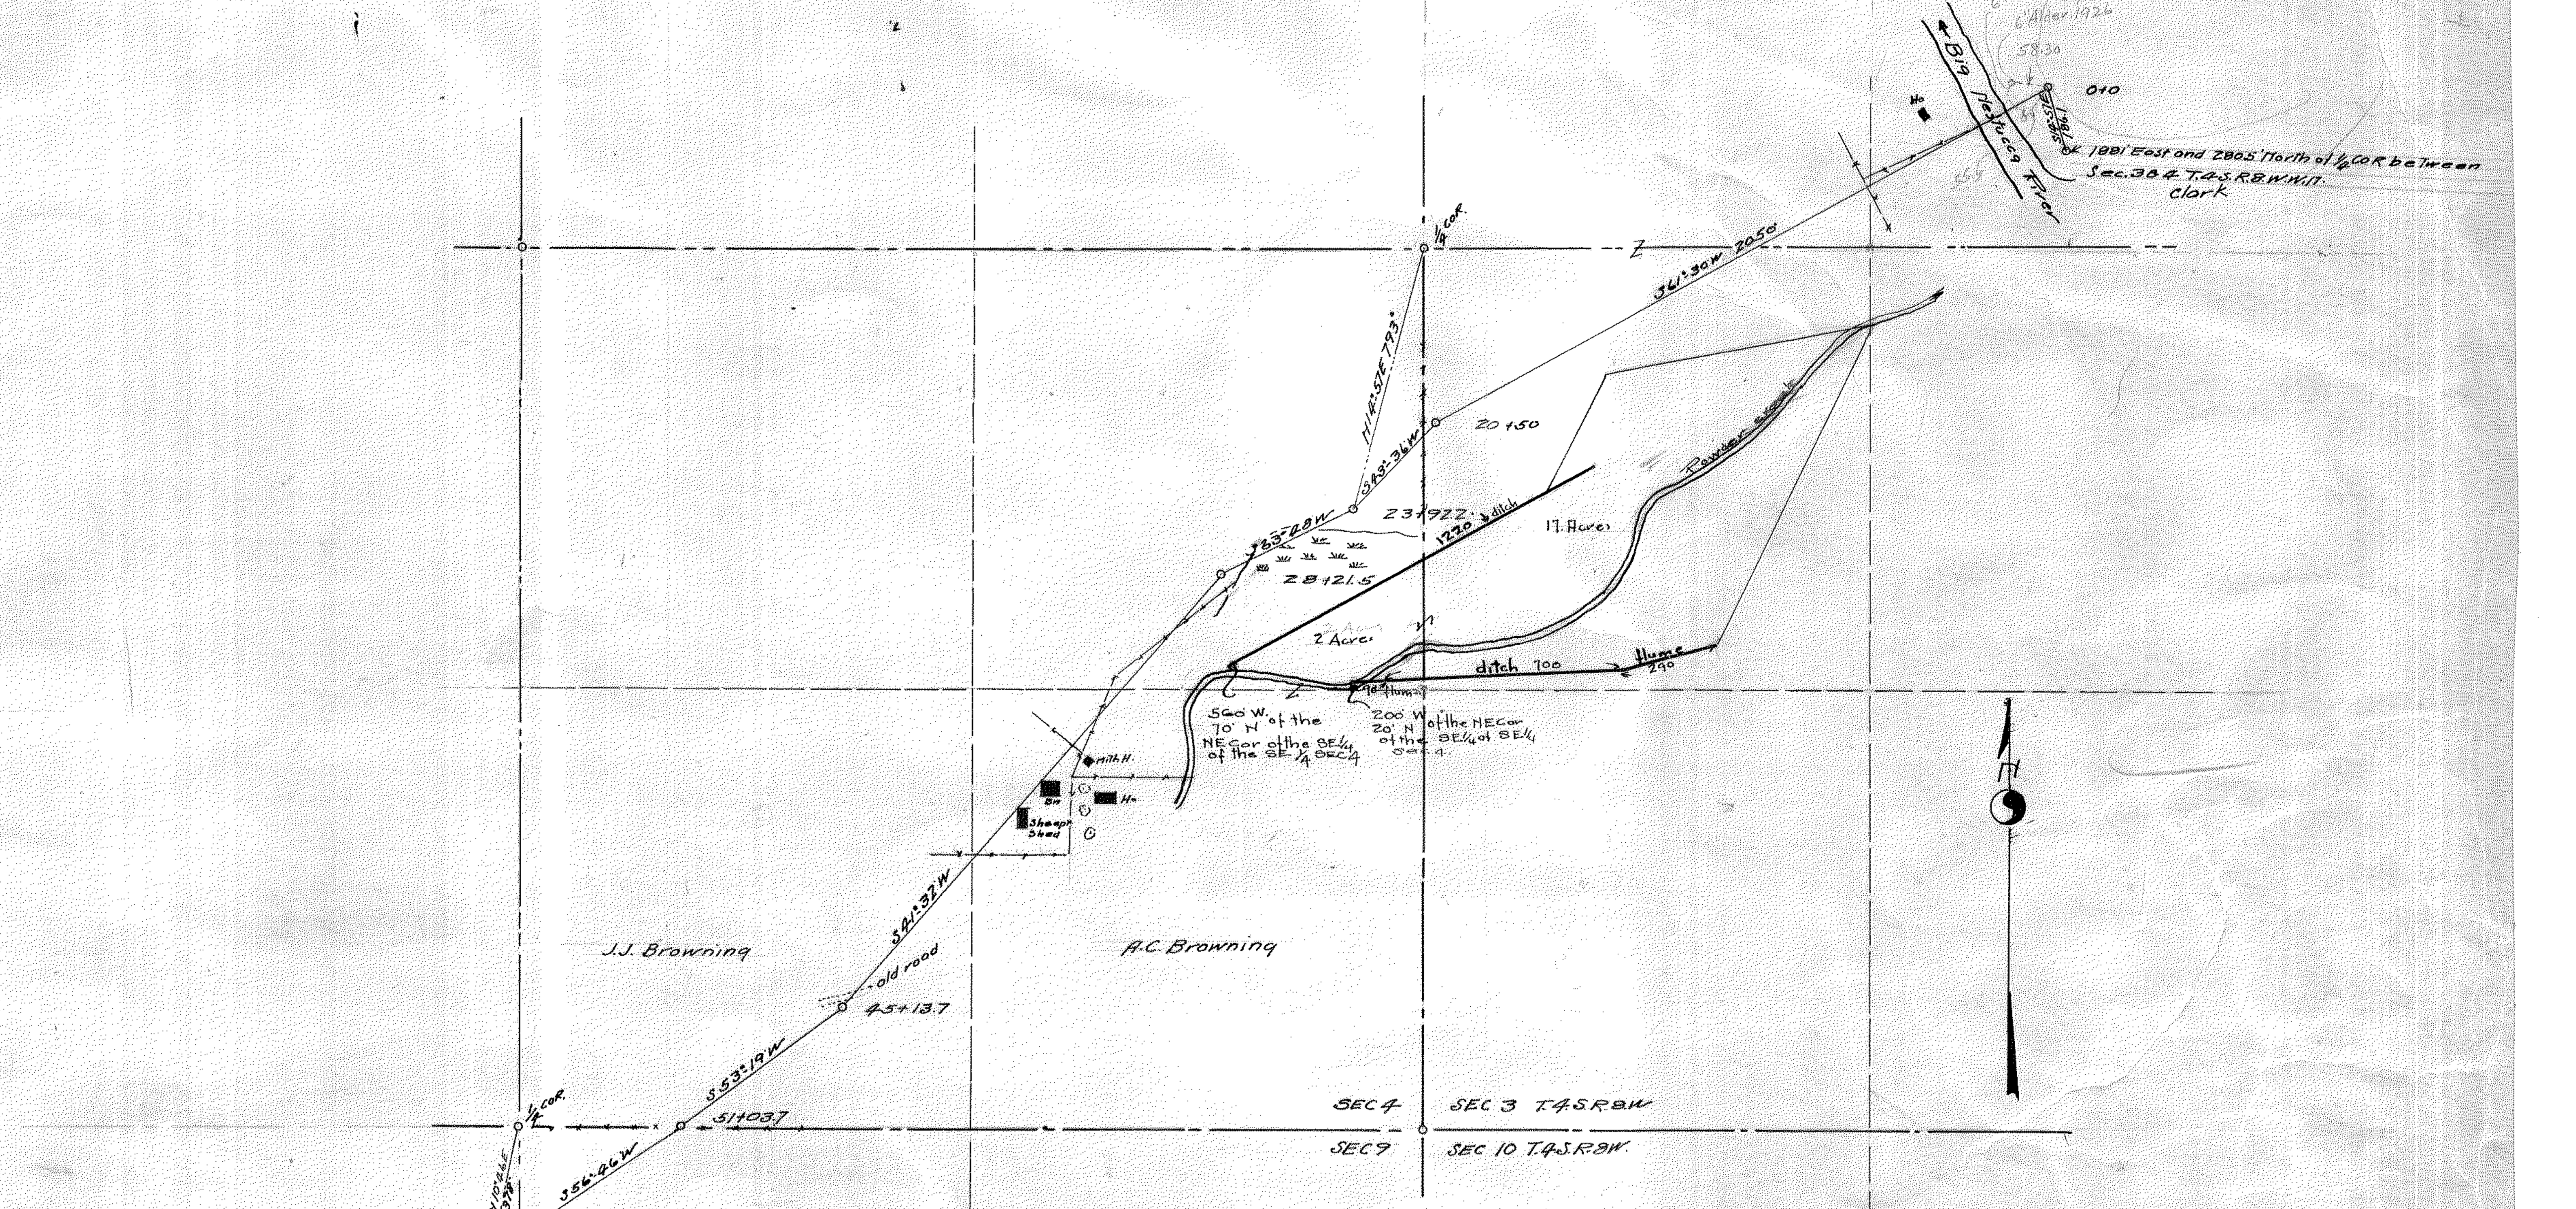

A.C. BROWNING Co. ROAD
Sections 3-4-9 T.4S. R.8W. W.M.
Scale 1" = 400' W.S. Coates Co. Engr.
1926

field notes in Book 43 P 41 etc.
0+00 in " 53 P 29

CLERK'S OFFICE
ROAD PETITION # 383

FILED

See CCJ M PAGE 43 FOR ORDER
AED 3/80

FILED