TOWNSHIP 1 NORTH, RANGE 9 WEST, OF THE WILLAMETTE MERIDIAN, OREGON.

DEPENDENT RESURVEY

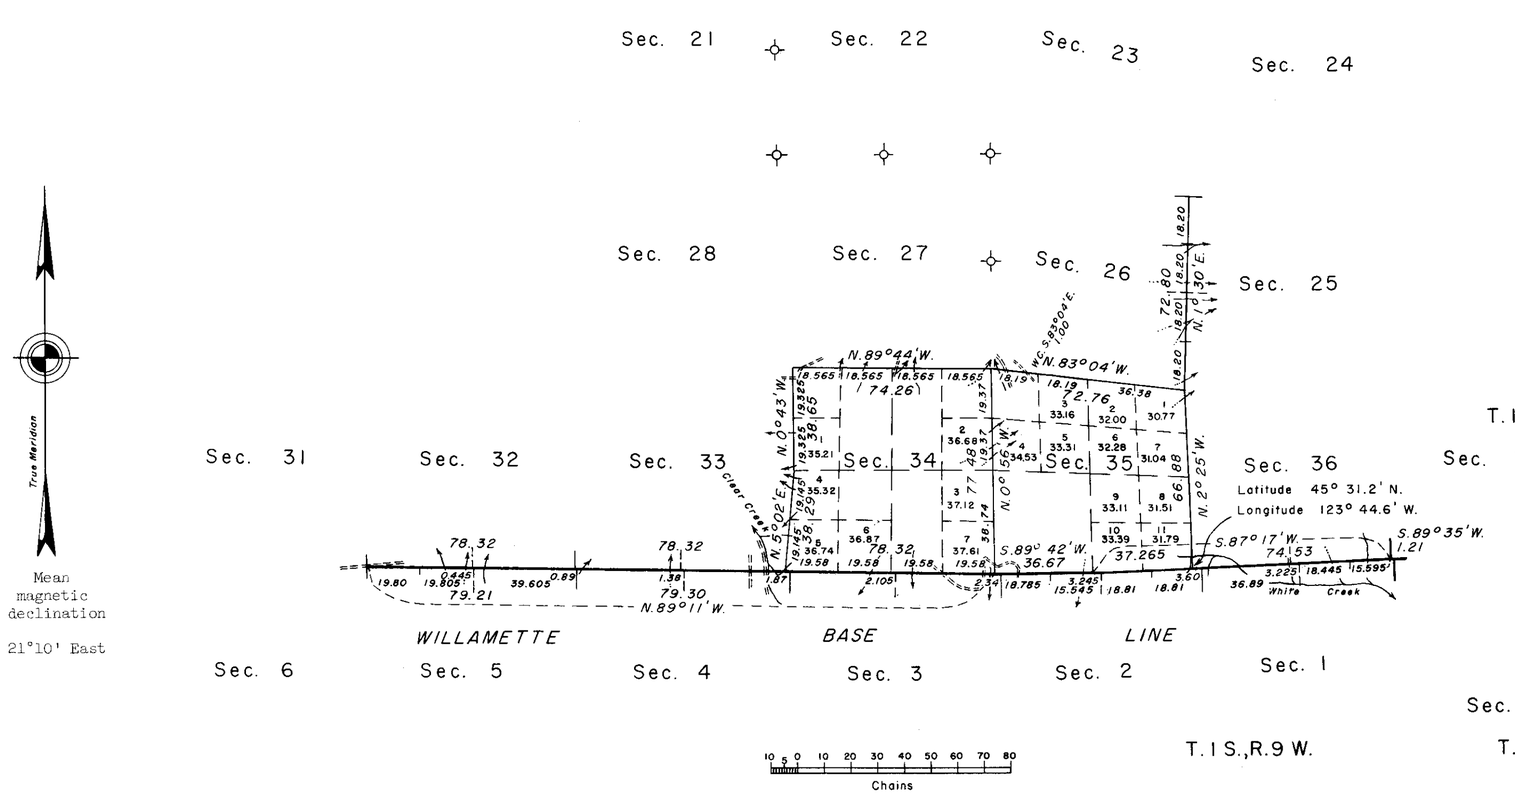

Area resurveyed: 1172.44 Acres

✧ Corners remonumented under Group No. 350, Oregon in 1960.

Timber in this area consists of spruce, hemlock, alder, fir and cedar.

This plat represents a retracement and reestablishment of a portion of the subdivisional lines and the remonumentation of certain original corners of T. 1 N., R. 9 W., Willamette Meridian, Oregon, designed to restore the corners in their true original location according to the best available evidence; and, excepting as new or modified vacant subdivisions are shown hereon, the lottings and areas are as shown on the plat approved December 31, 1884.

The subdivisional lines of T. 1 N., R. 9 W., were surveyed by Henry Meldrum in 1884.

The dependent resurvey and remonumentation were executed by Lynn M. Roseberry, beginning June 3, 1958 and completed September 14, 1960, pursuant to special instructions for Group Nos. 350 and 394, Oregon, dated May 3, 1957 and March 14, 1958 respectively.

UNITED STATES DEPARTMENT OF THE INTERIOR
BUREAU OF LAND MANAGEMENT
Washington, D.C. April 15, 1963

This plat is strictly conformable to the approved field notes, and the survey, having been correctly executed in accordance with the requirements of law and the regulations of this Bureau, is hereby accepted:

For the Director

Chief, Division of Engineering

F-40-188

R.J.L.