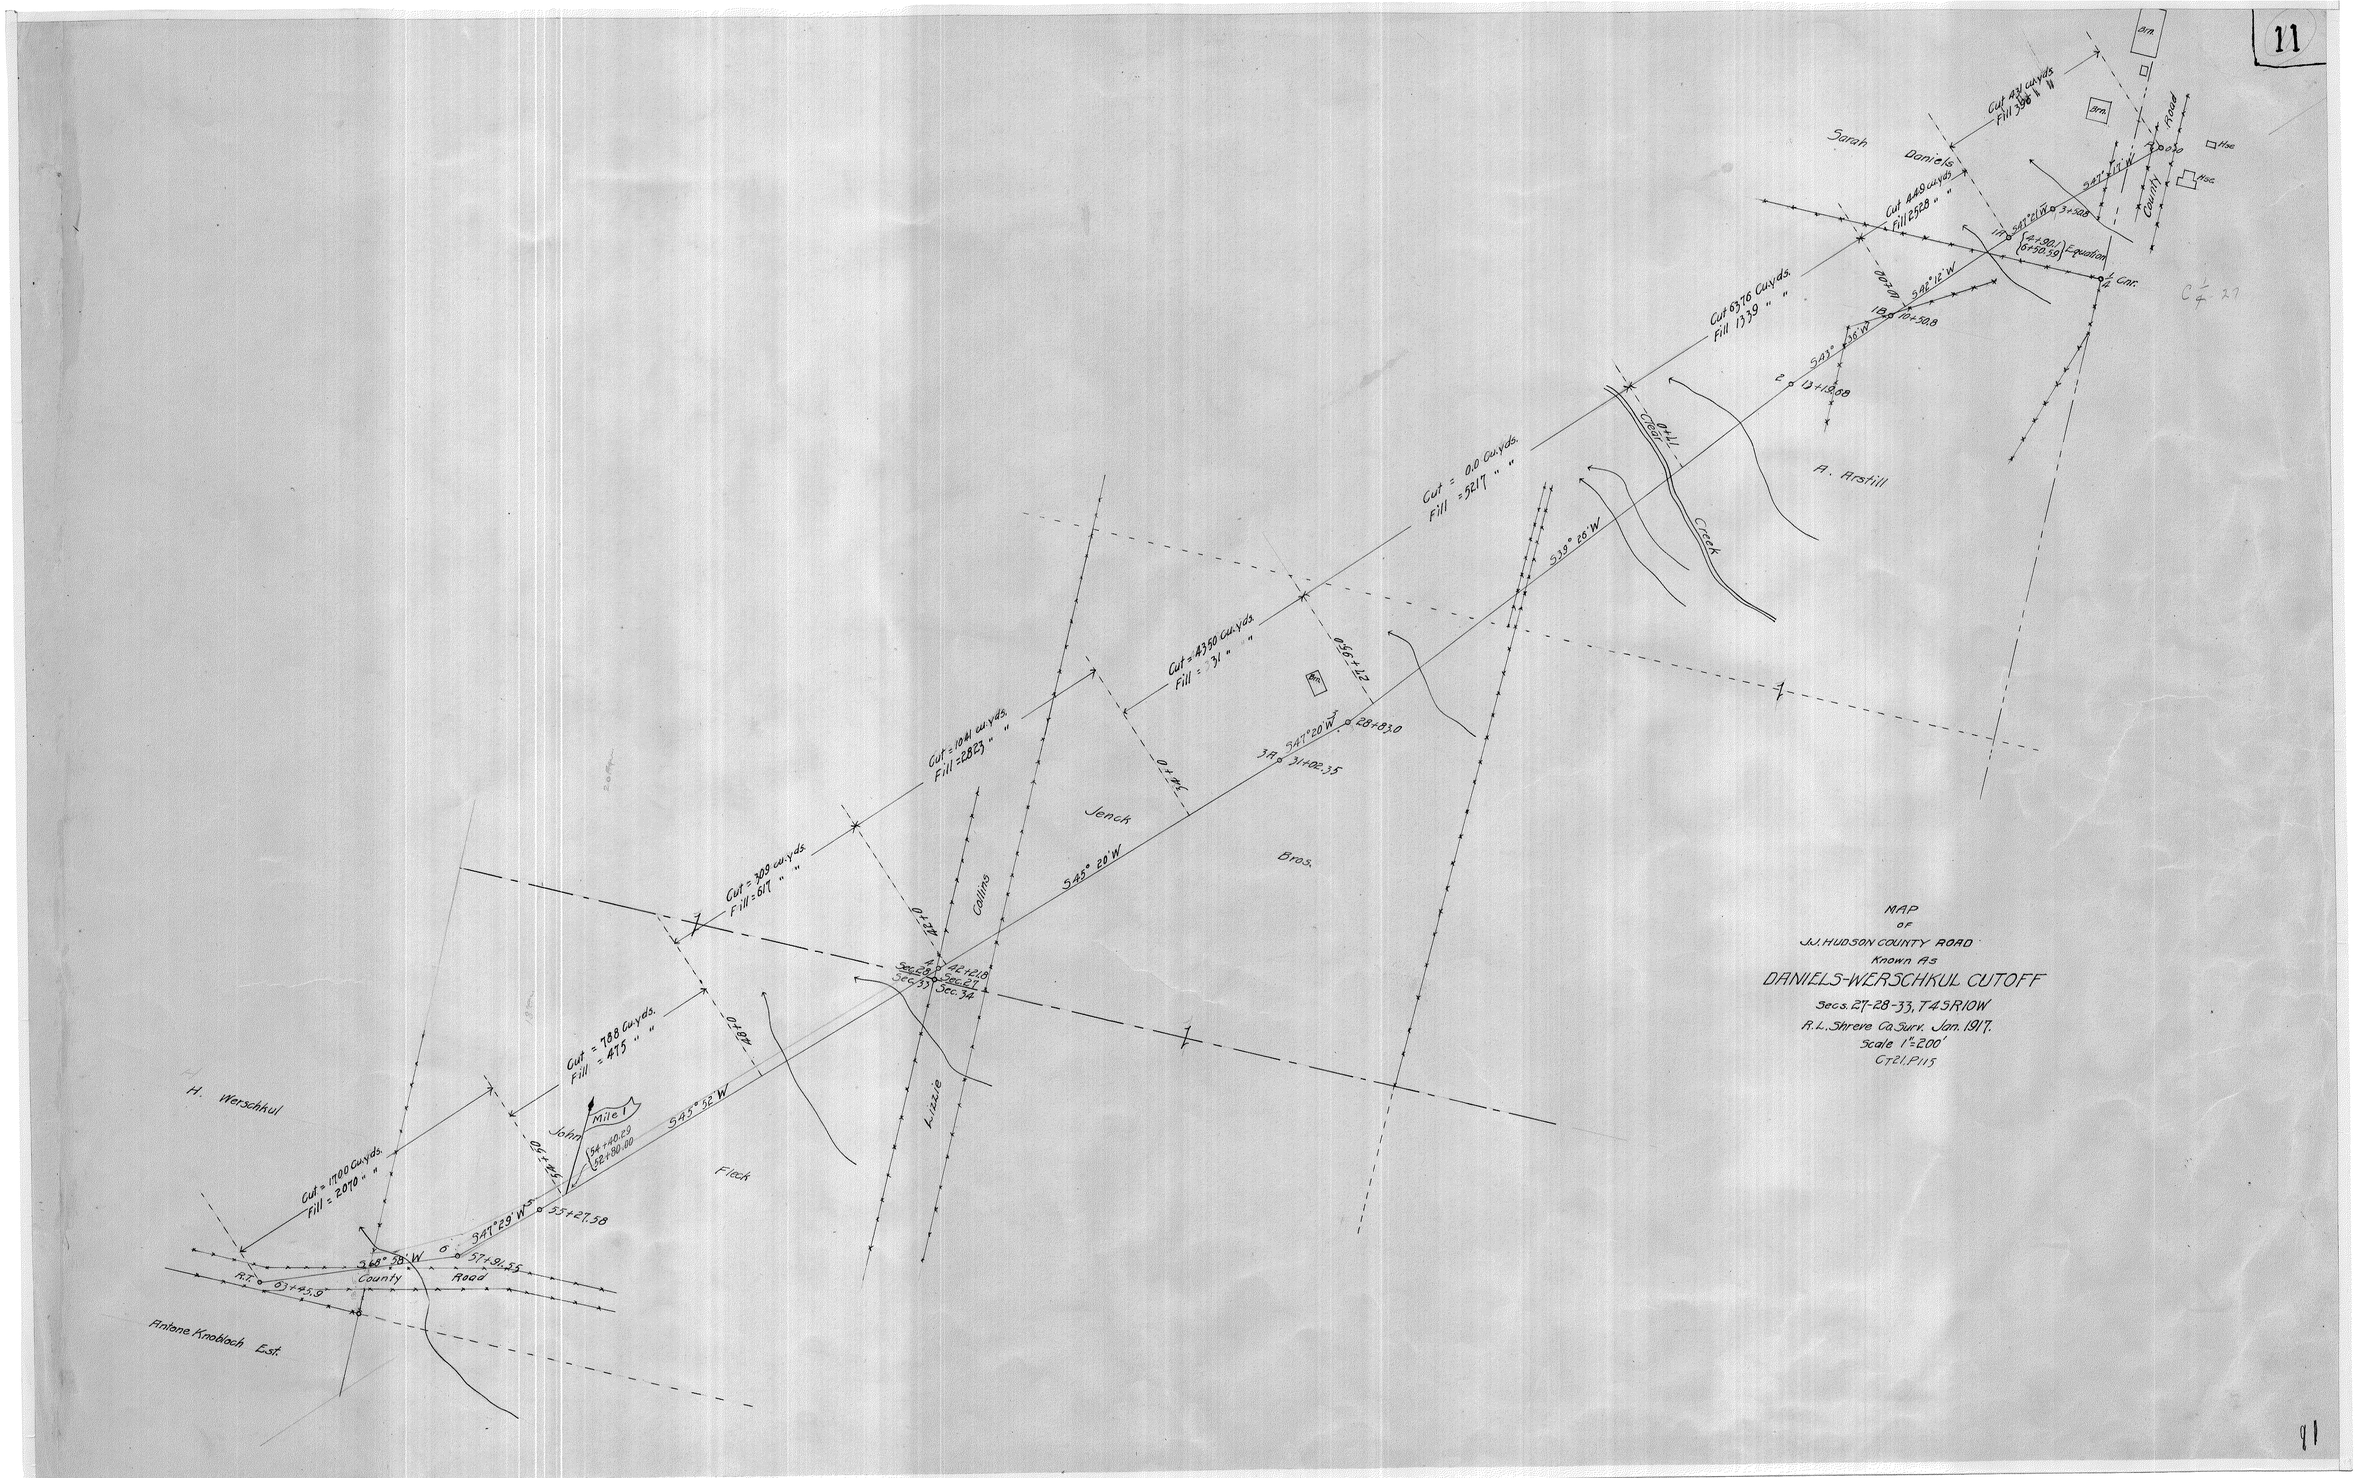
MAP
OF
J.J. HUDSON COUNTY ROAD
Known As
DANIELS-WERSCHKUL CUTOFF
Secs. 27-28-33, T4SR10W
R.L. Shreve Co. Surv. Jan. 1917.
Scale 1" = 200'
CT21.P115
Sarah
Daniels
Cut 431 cu.yds.
Fill 396 " "
Cut 449 cu.yds.
Fill 2528 " "
Cut 6376 Cu.yds.
Fill 1339 " "
Cut = 0.0 Cu.yds.
Fill = 5217 " "
Cut = 4350 Cu.yds.
Fill = 31 " "
Cut = 1041 cu.yds.
Fill = 2823 " "
Cut = 309 cu.yds.
Fill = 617 " "
Cut = 788 Cu.yds.
Fill = 475 " "
Cut = 1700 Cu.yds.
Fill = 2070 " "
A. Arstill
Creek
Jenck
Bros.
Collins
Lizzie
Fleck
John
H. Werschkul
Antone Knobloch Est.
County
Road
Equation
Mile 1
S 39° 26' W
S 45° 20' W
S 45° 52' W
S 47° 20' W
S 47° 29' W
S 68° 58' W
S 42° 12' W
S 43° 36' W
S 47° 17' W
S 47° 21' W
Sec. 28
Sec. 33
Sec. 27
Sec. 34
R.T.
63+45.9
57+91.55
55+27.58
54+40.29
52+80.00
42+21.8
28+83.0
31+02.35
13+19.68
10+50.8
3+50.8
4+90.1
6+50.59
Cnr.
Hse.
Brn.