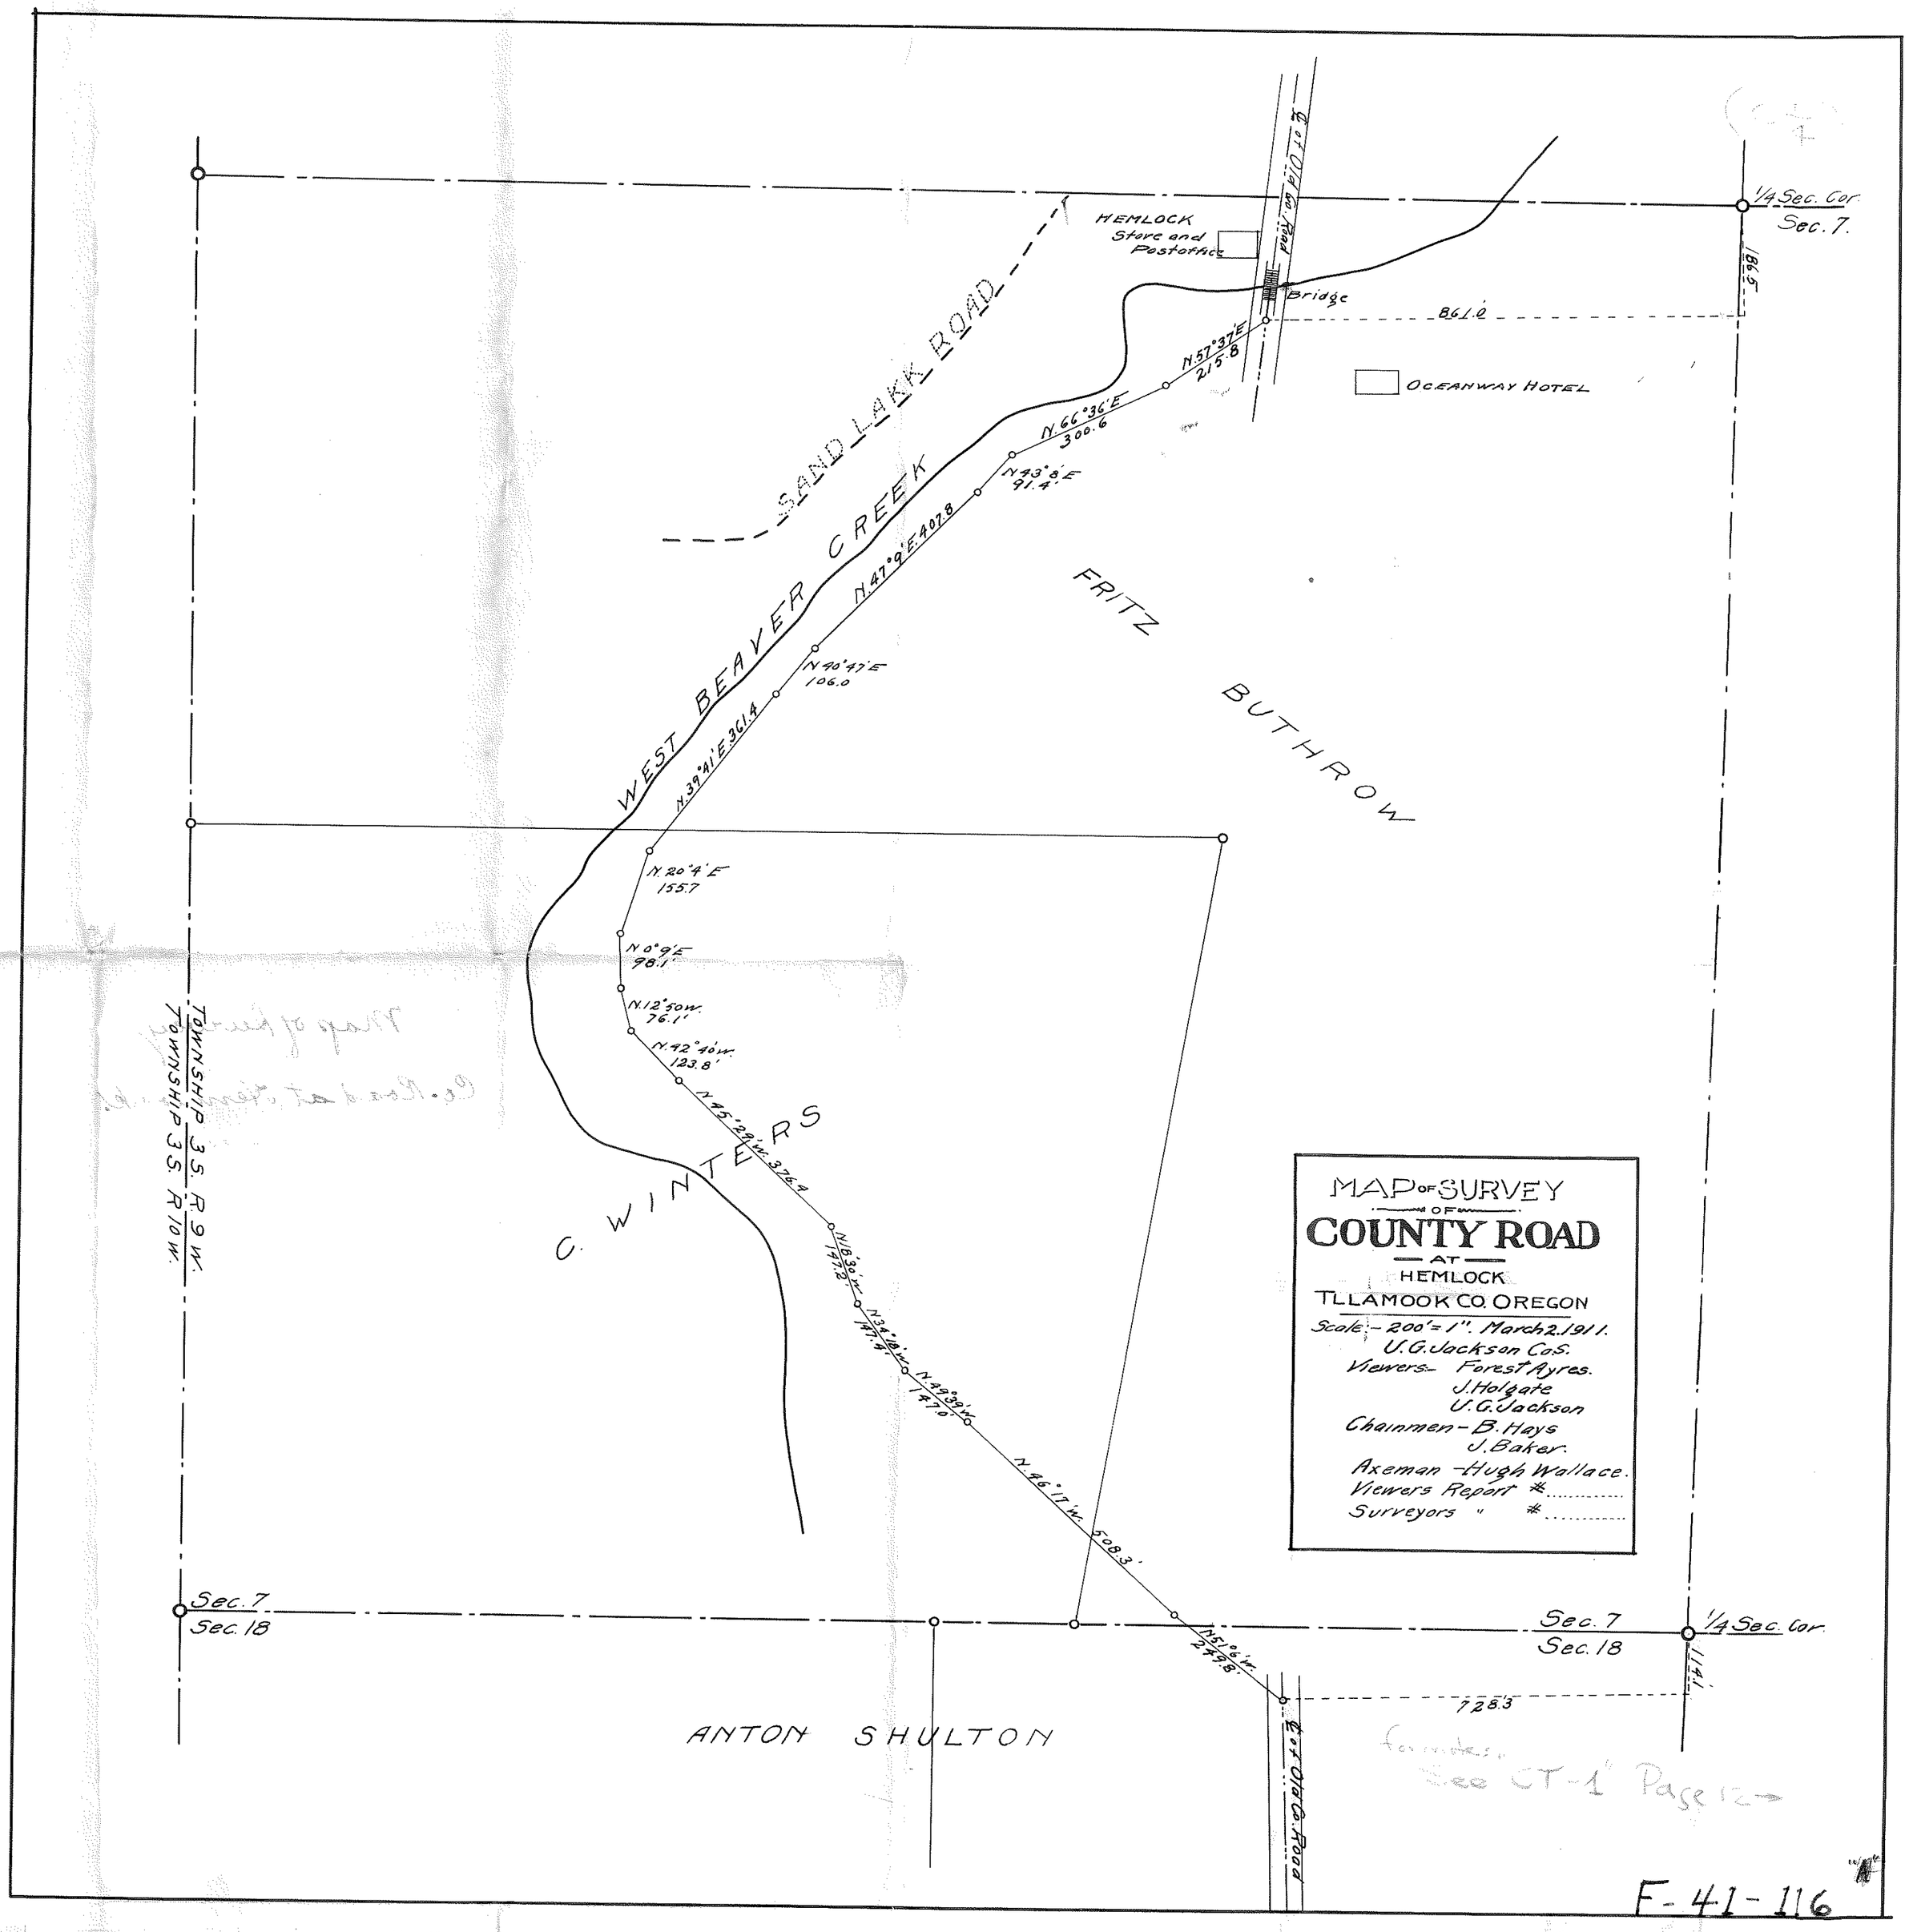

MAP OF SURVEY
OF
COUNTY ROAD
AT
HEMLOCK
TLLAMOOK CO. OREGON
Scale:- 200'=1". March 2. 1911.
U.G. Jackson Co.S.
Viewers:- Forest Ayres.
J. Holgate
U.G. Jackson
Chainmen - B. Hays
J. Baker.
Axeman - Hugh Wallace.
Viewers Report #
Surveyors " #
HEMLOCK
Store and
Postoffice
Bridge
OCEANWAY HOTEL
SAND LAKK ROAD
WEST BEAVER CREEK
FRITZ BUTHROW
C. WINTERS
ANTON SHULTON
TOWNSHIP 3S. R.9W.
TOWNSHIP 3S. R.10W.
1/4 Sec. Cor.
Sec. 7.
Sec. 7
Sec. 18
Sec. 7
Sec. 18
1/4 Sec. Cor.
186.5
861.0
728.3
114.1
N.57°37'E 215.8
N.66°36'E 300.6
N.43°8'E 91.4'
N.47°9'E 407.8
N.40°47'E 106.0
N.39°41'E 361.4
N.20°4'E 155.7
N.0°9'E 98.1'
N.12°50'W. 76.1'
N.42°40'W. 123.8'
N.45°29'W. 376.4
N.18°30'W. 147.2'
N.34°18'W. 147.4'
N.49°39'W. 147.0'
N.46°17'W. 508.3'
N.51°6'W. 249.8'
℄ of Old Co. Road
℄ of Old Co. Road
formates.
See CT-1" Page 12
F-41-116