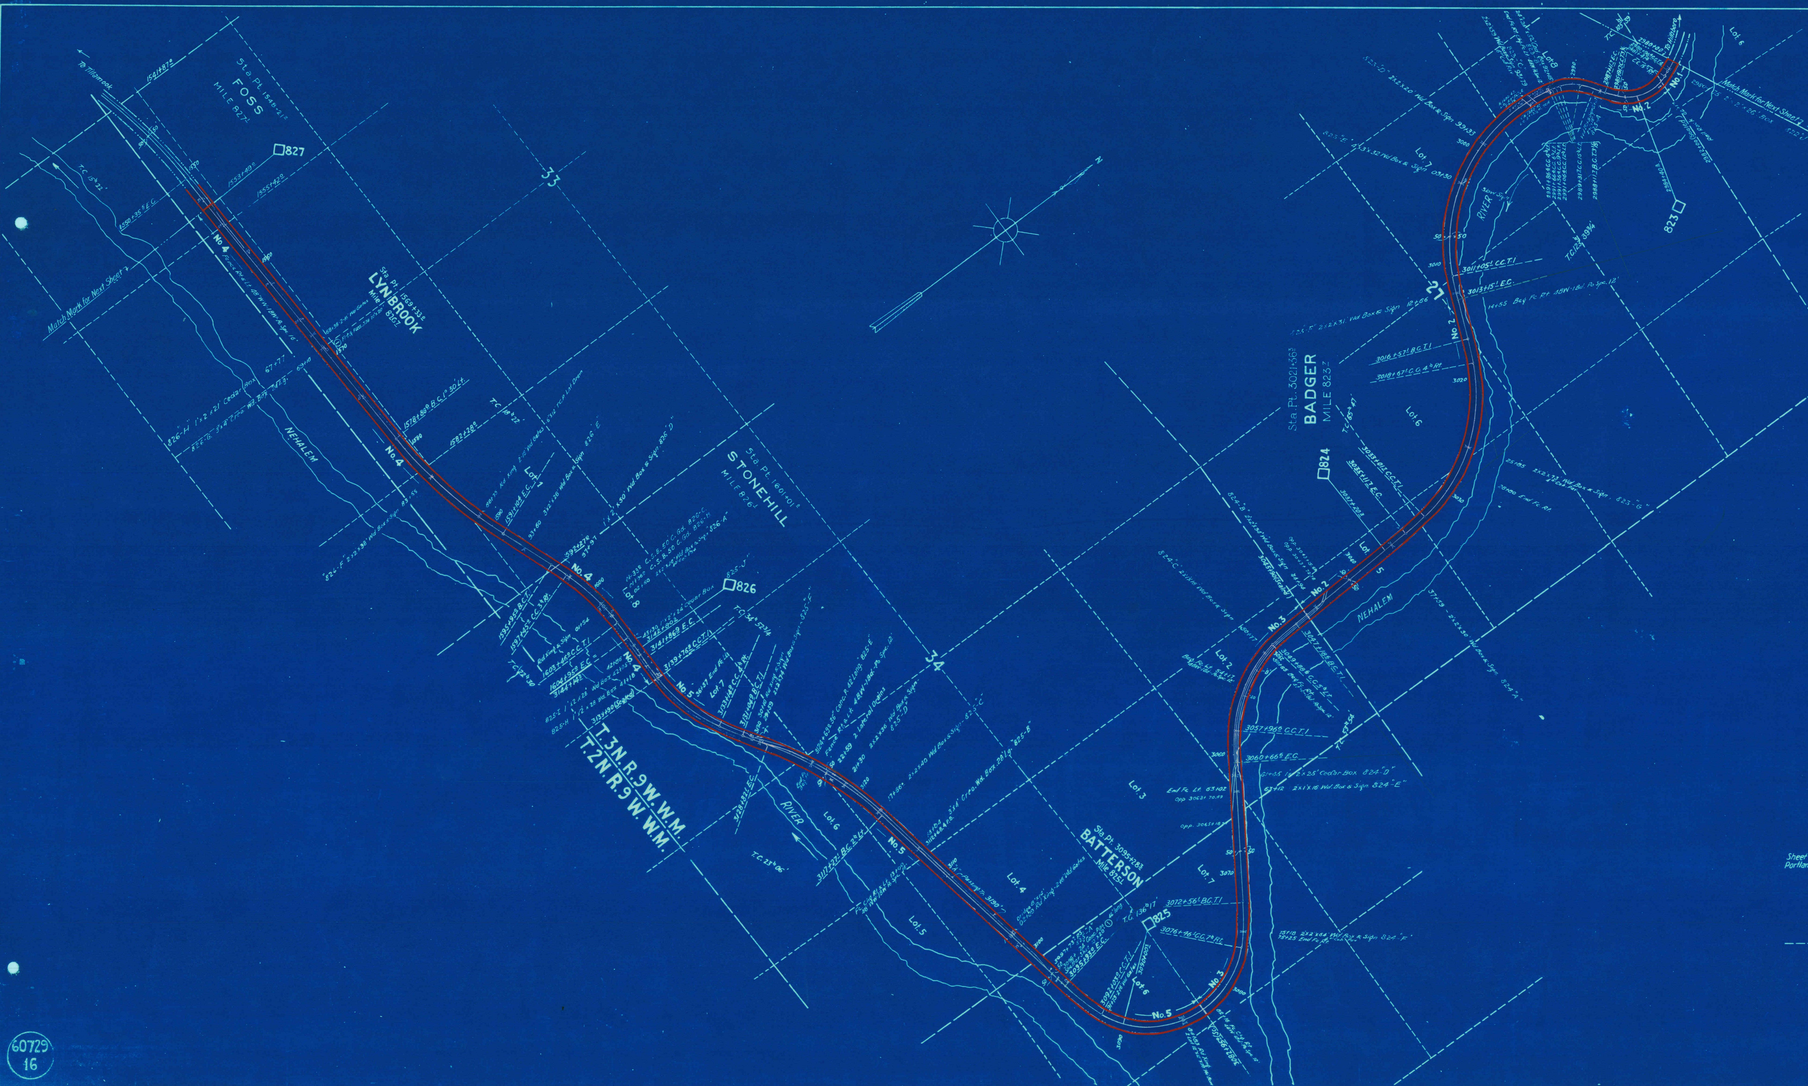

SCHEDULE OF PROPERTY

No	Grantor	Grantee	Instru.	Date	Record	Cust'd No	Area Sq. Ft.	Area Acres	Remarks
1	Ivy Bois Lumber Co.	Pacific Ry. & Navigation Co.	Warranty Deed	Nov. 4, 1909	Bk 23 298, Dec. 27, 1911	12463	1.8294		See Note No. 1
2	The Whitney Co. (Inc.)	" " " "	" "	Oct. 4, "	" 10 355, Oct. 8, 1909	12256		14.669	
3	Hammond Lumber Co.	" " " "	Easement	Mar. 11, 1909	" 23 308, Dec. 22, 1911	12251		8.508	See Note No. 2
4		" " " "	" "	" "	" " " "			12.741	" " " 2
	Anna Kunze et al.	" " " "	Warranty Deed	Oct. 2, 1909	" 17 73, Nov. 4, 1909	12266			" " " 3
5	S.M. Batterson et al.	" " " "	" "	Aug. 8, "	" 12 183, Sept. 2, "	12253A		13.928	
Cont. 1	S.P. Co.	County of Tillamook	Acc. Agmt	Nov. 6, 1933		20174			Grants use of 2.068 ac. ft. for highway, also shown by letter A. County to abandon old road (strikes 43.465) and bottom
Cont. 2	County of Tillamook	S.P. Co.	Vacation	June 7, 1934		0.14.505			Grants use of 1.098 acs. for highway purposes shown by letter B
Cont. 3	S.P. Co.	County of Tillamook	Acc. Agmt	Mar. 6, 1935		20272			Grants use of 0.783 acs. for highway purposes shown by letter B
Cont. 4		"	"	Dec. 4, 1935		20318			" " 0.223 " " " " "

Note No. 1: 45.465 acs. acq'd: 6.017 acs. shown as Pcls. 3 & 4, Map 12; 23.254 acs. shown as Pcls. 1, 2, 3, 4, 5 & 6, Map 13; 0.882 acs. shown as Par. 1, Map 14; and 14.534 acs. shown as Par. 10, Map 15.
Note No. 2: 43.259 " " 8.157 " " " Par. 3 and 12.287 acs. shown as Par. 4, Map 15; 8.522 acs. shown as Par. 2, Map 12, 6.667 acs. shown as Par. 8, Map 13, 3.128 acs. shown as Par. 2, Map 14; 3.522 acs. shown as Pcls. 1 & 2, Map 17.
Note No. 3: 12.683 acs. acq'd: 9.821 acs. included in Par. 4, being a strip 50 ft. e.s. of ℄ from E.S. 1553+49 to E.S. 1596+27; and 2.862 acs. same as 4 incl. in Par. 1, Map 17.
Note No. 4: The Pacific Ry. & Navigation Co. was purchased by the Southern Pacific Co. by B.&S. Deed dated July 1, 1915, Cust'd No. 17193 Recorded July 14, 1915, in Blk. 31, Pg. 346, Records of Tillamook County.

Sheet No. 16 of 27 of Southern Pacific Company's Railroad Tillamook Branch
Portland Division Oregon from survey station 2980+00 to survey station 1553+49.

_____
Valuation Officer

RIGHT OF WAY AND TRACK MAP

TILLAMOOK BRANCH - HILLSBORO TO TILLAMOOK

SOUTHERN PACIFIC COMPANY

OPERATED BY

SOUTHERN PACIFIC COMPANY

PORTLAND DIVISION, TILLAMOOK COUNTY, OREGON

FROM STATION 2980+00 TO STATION 1553+49

Scale: 1 inch = 400 feet

VALUATION DEPARTMENT
SAN FRANCISCO, CALIFORNIA

60729
16

V-7
16