SCHEDULE OF PROPERTY

No	Grantor	Grantee	Instru.	Date	Record	Cust'd No	Area Sq. Ft.	Area Acres	Remarks
1	Ang City Land Co.	Pacific Ry. & Navigation Co.	B.&S. Deed	May 8 1910	Vol 33 425 Docs 6 1910	33736	39439		
2	W.S. Cline et ux	" " " "	B.&S. Deed	Aug 20 1907	Bk 7 55 Feb 6, 1908	14505	27000		1.83 acs. acqd. 79,928 sq ft incl. in Par 36, below, shown by letter 'K' and 5.102 sq ft incl in Par 1 above, shown by letter 'L'
3	Flora A Elliott et ux	" " " "	" "	Aug 16, "	" 6 572 Apr 16, 1907	12160			3.660 sq ft included in Par 2 above, shown by the letter "A"
4	D.M. Dennis et al	" " " "	" "	Oct 28, 1909	" 9 31 Nov 8, 1909	12253	1570		0.588 acs. acqd. 0.118 acs included in Par 2 above shown by the letter "C"
5	County of Tillamook	" " " "	Easement	July 9, 1910	" " 750	1924			Tracks crossing highway. Expires July 9 1960 (See Note No 2)
6	Bay City Land Co.	" " " "	B.&S. Deed	May 9, 1910	208 33 502 Docs 6 1910	33737	5000		
7	Alondo M. Nice et ux	Pacific Ry. & Navigation Co.	Warranty Deed	July 10, 1907	108 6 605 July 25, 1907	12166	2.734		
8	Wm Breitenberg	" " " "	Condemnation	Feb 5, 1908		12182	30,180		
9	C.W. Dill et ux	" " " "	Warranty Deed	May 22, 1907	103 7 161 Sept 3, 1907	12175	1.750		
10	Abbie F. Harter	" " " "	" "	July 30, "	" 7 241 Aug 8, "	12164	40,000		
11	W.S. Cline et ux	" " " "	" "	" 20, "	" 7 572 Feb 6, 1908	12175	58600		1.0.927 acs. acqd.
12	Peter Nelson	" " " "	" "	July 9, "	" 6 606 July 25, 1907	12167	5,850		
13	Peter Nelson	" " " "	" "	July 24, "	" 7 10 Aug 8, "	12168	27,150		
14	Gust Nelson et al	" " " "	" "	July 24, "	" 7 10 Aug 8, "	12169	50,760		
15	Alex Erickson et ux	" " " "	" "	July 30, "	" 7 198 Sept 3, "	12160	50,760		
16	Katie A. Fritzenberg et ux	" " " "	" "	" 31, "	" 7 101 " " "	12179	6672		
17	Arnold Fritzenberg et ux	" " " "	" "	" "	" 7 199 " " "	12178	5,350		
18	Geo H. Williams et ux	" " " "	" "	" "	" 6 607 July 25, "	12167	42,000		
19	Fred Eschendorf et ux	" " " "	" "	Sept 23 1908	" 8 295 Oct 7, 1908	12183		4.599	
20	Grace Haugen et ux	" " " "	" "	" 25, "	" 8 304 " " "	30620	11.500		
21	Whitney & Ural	" " " "	Agreement	May 25 1907	" 7 81 Sept 3 1907	12169		3.238	
22	Wilson River Co.	" " " "	B.&S. Deed	Dec. 19 1914	" 11 318 May 29 1916	30747	32.950		

Note No 1: The Pacific Railway and Navigation Co. was purchased by the Southern Pacific Co. by B.&S. Deed dated July 6 1915 confd. No. 17383 Records of Sol. 3 Act. in Book 104 page 333 Records of Washington County, Ore.

Note No 2: 2.118 acs. previously shown in area column has been decreased 0.428 acs. accrued acq'd by Par. 37.

Note No 3: Abandons use of Grade Crossing at Eng. 34+ as public crossing, but permits use of same as private crossing shown by letter 'F'.

Note No 4: The 20.029 acs. previously shown in area col have been decreased, acct. disposed of by will dated 1934? shown hatched and by letter 'L'.

SCHEDULE OF PROPERTY
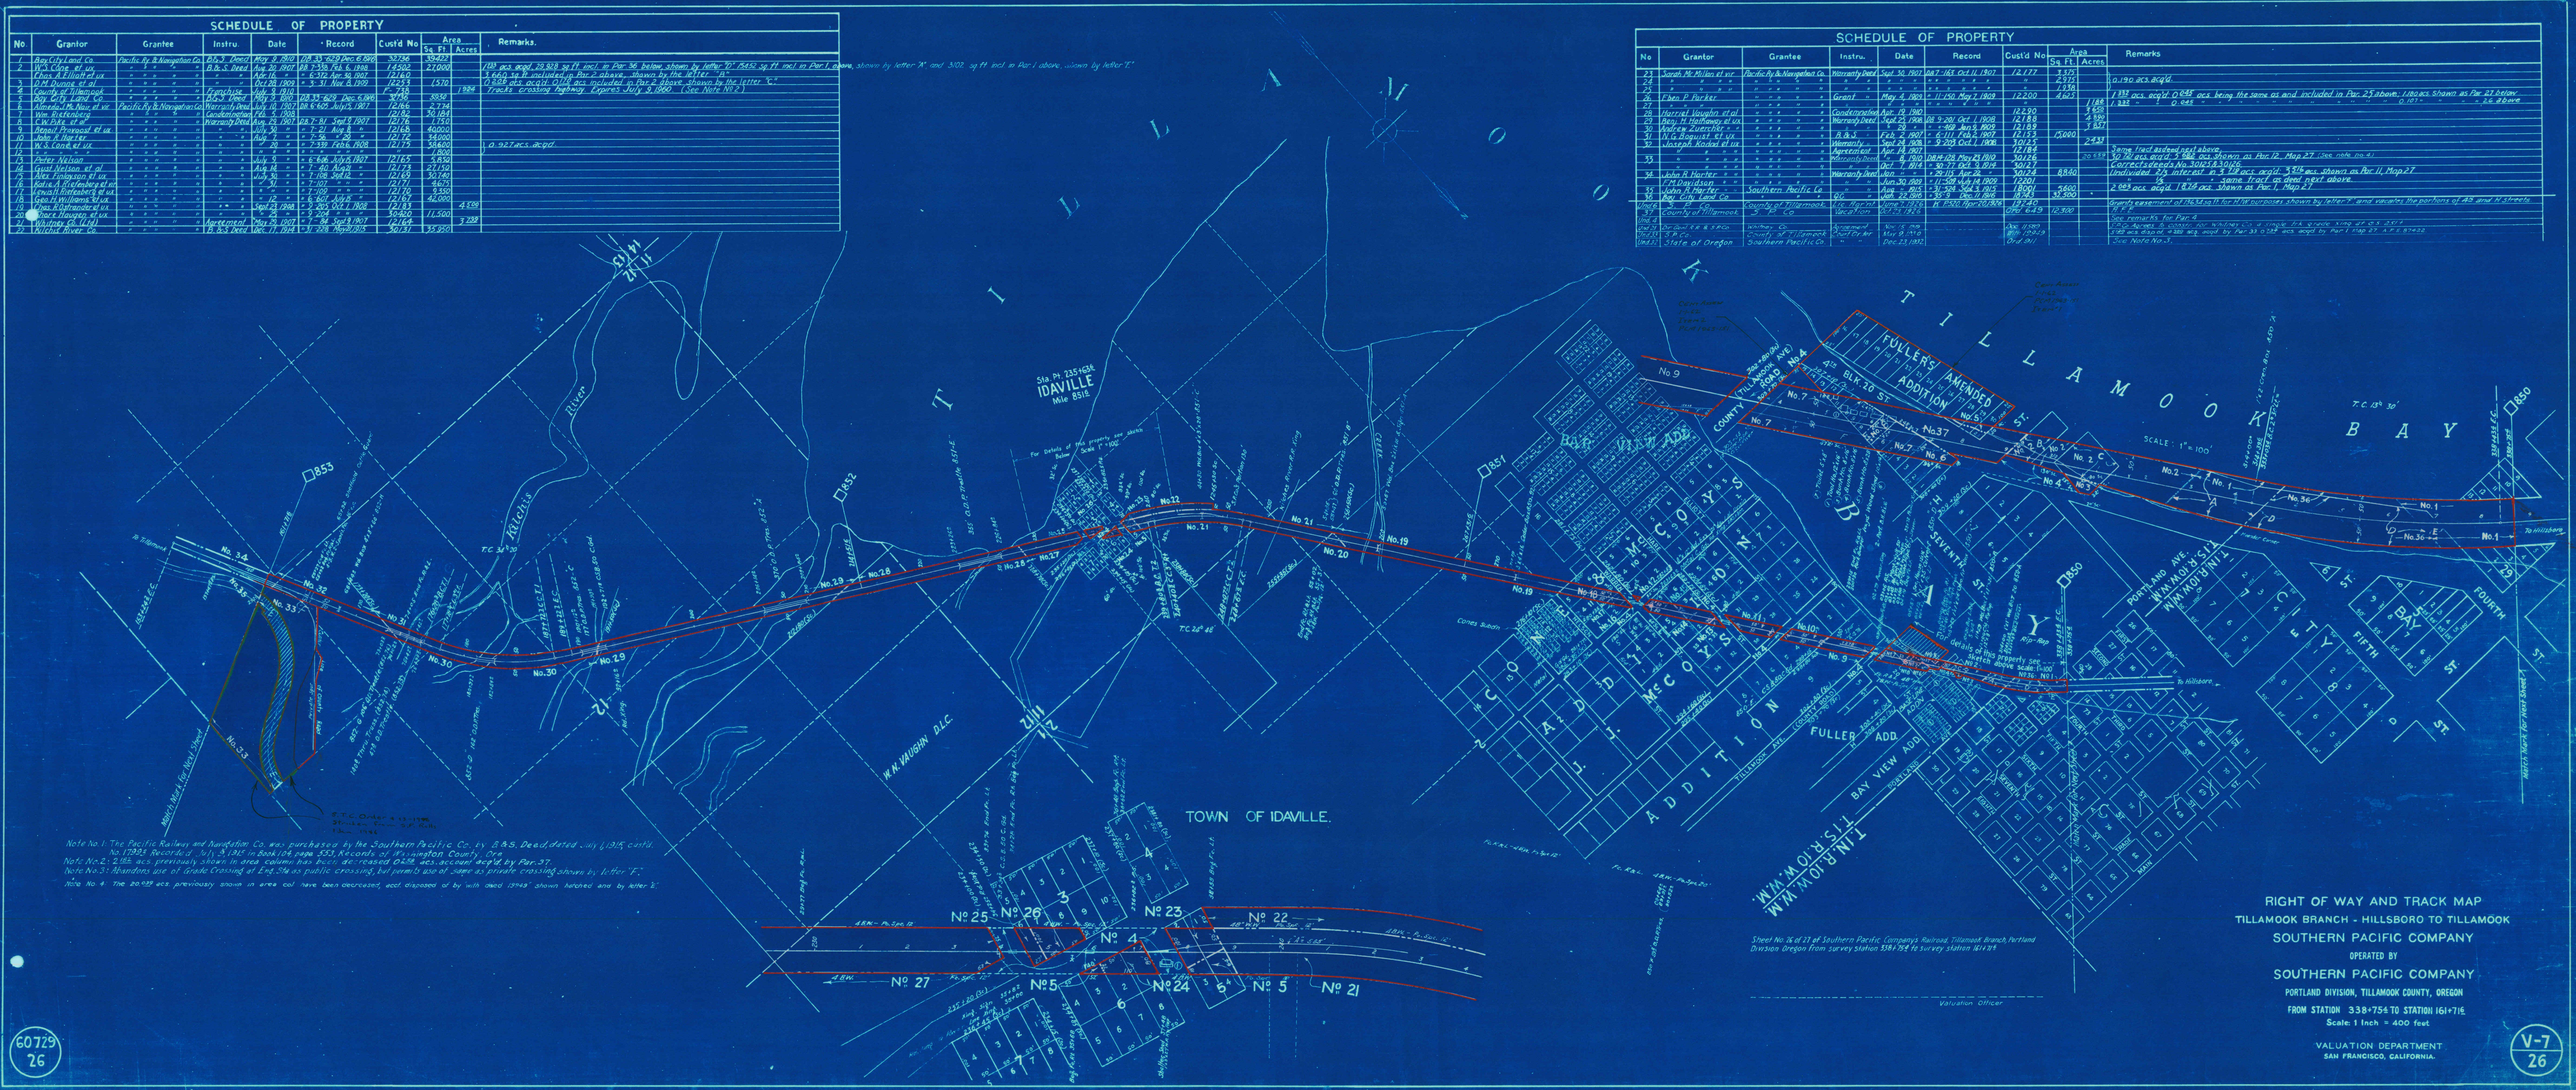
No	Grantor	Grantee	Instru.	Date	Record	Cust'd No	Area Sq. Ft.	Area Acres	Remarks
23	Sarah M. Miller et ux	Pacific Ry & Navigation Co.	Warranty Deed	Sept 30, 1907	108 7 165 Oct 11, 1907	12177	2.675		
24	" " " "	" " " "	" "	" "	" " " "	"	2.575		0.190 acs. acqd.
25	" " " "	" " " "	" "	" "	" " " "	"	1.938		
26	Ches. P. Parker	" " " "	Grant	May 4, 1909	" 11 250 May 7, 1909	12200	4.603		1.383 acs. acqd. 0.645 acs. being the same as and included in Par. 25 above. 1.180 acs. shown as Par 27 below
27	" " " "	" " " "	" "	" "	" " " "	"		1.188	1.325 " " 0.645 " " " " " " " 0.107 " " " as above
28	Harriet Vaughn et al	" " " "	Condemnation	Apr. 26 1909		12190		5.605	
29	Mary H. Matthews et ux	" " " "	Warranty Deed	Apr. 29, 1908	08 9 201 Oct 1, 1908	12188		4.930	
30	Andrew Zuercher "	" " " "	" "	" 28, "	" 9 168 Jan 5, 1909	12193		1.567	
31	W.G. Dagnet et ux	" " " "	B.&S.	Feb. 2, 1907	" 6 711 Feb 5, 1907	15000			
32	Joseph Kuded et ux	" " " "	Warranty	Sept 24, 1908	" 9 205 Oct 1, 1908	30125		2.431	
		" " " "	Easement	Apr. 24, 1911		12184			Same tract as deed next above.
33	" " " "	" " " "	"	Apr. 8, 1910	08 9 426 May 23, 1910	30126		10.559	10.741 acs. acqd. 5.182 acs. shown as Par. 12 Map 27 (see note no 4)
		" " " "	"	Oct. 7, 1914	" 10 77 Oct. 9, 1914	30127			6.007 acs. of deed No. 30623 & 30628
34	John R. Harter et ux	" " " "	Warranty Deed	Nov. "	" 9 291 Apr. 24, "	30124	8840		Undivided 2/3 interest in 3.18 acs. acqd. 3.518 acs. shown as Par. 11, Map 27
	(Tr. Dayidson)			Nov. 30, 1909	" 11 558 Feb 14, 1910	12201			" " same tract as deed next above.
35	John R. Harter "	Southern Pacific Co	"	Aug. " 1905	" 3 324 Sept 5, 1905	18001	5600		2.065 acs. acqd. 1.836 acs. shown as Par. 1, Map 27
36	Bay City Land Co.	" " " "	Deed	June 7, 1905	" 3 325 Dec. 21, 1905	18000	47,500	*	Quarts easement of 1.784 sq ft for RR purposes shown by letter 'I' and vacates the portions of 4th and H Streets.
37	County of Tillamook	" " " "	Co. Agent	Nov. 1, 1915		Dec. 01301			See remarks for Par. 4
38	" " " "	" " " "	Vacation	Oct. 4, 1915		Bk. 104-333			See remarks for Par. 5
Und 1	Tax Deed	Whitney Co.	Assessment	Nov. 13 1916		Dec. 01301			1.240 acs. acqd. 0.030 acs. by Par. 33 & 0.028 acs. acqd by Par 34 & 0.028 acs. acqd by Par 35 & 0.028 acs. acqd by Par 36 = 0.114 acs. acqd by Par 38
Und 2	S.P.R.R.	County of Tillamook	Tax Title	May 9 1910		Bk. 104-29			See Note No. 3
Und 3	State of Oregon	Southern Pacific Co.	" "	Dec 23 1932		Ord 241